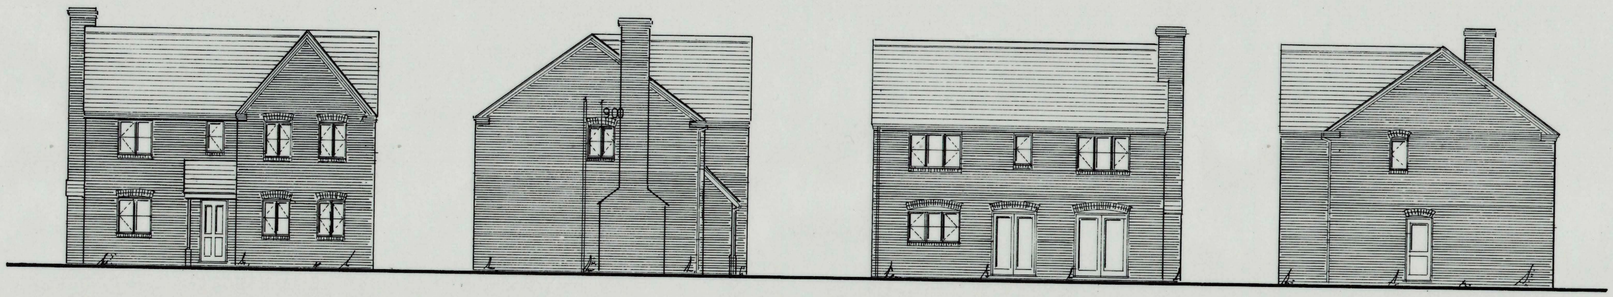

front elevation

side elevation

rear elevation

side elevation

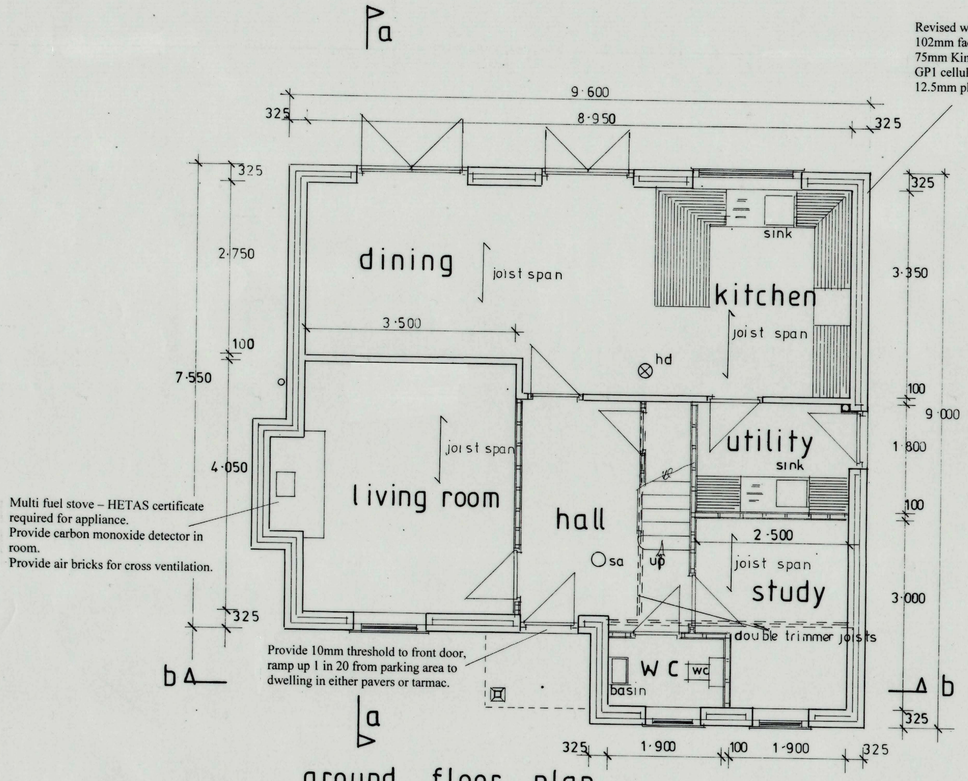

ground floor plan

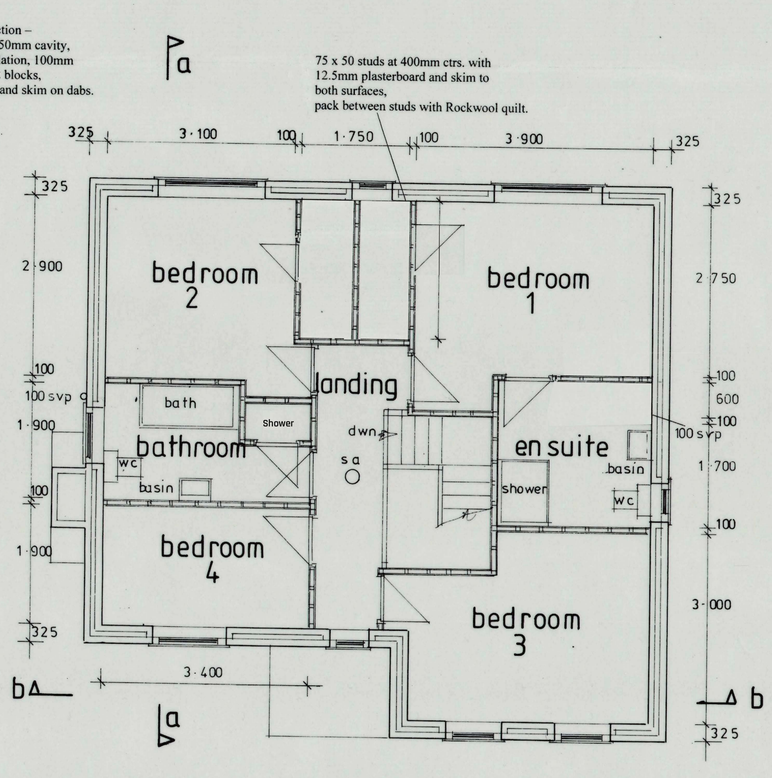

first floor plan

Contractor must check all dimensions on site, any discrepancies to be reported to the client before work commences.
Any work underground is provisionally shown and inspection of ground conditions is essential prior to work commencing.

scale 1:50 ~ 1:100

HOUSE TYPE A (plot 3) LAND NORTH OF HENRHYD LANE, CASTLE CAEREINION, POWYS.