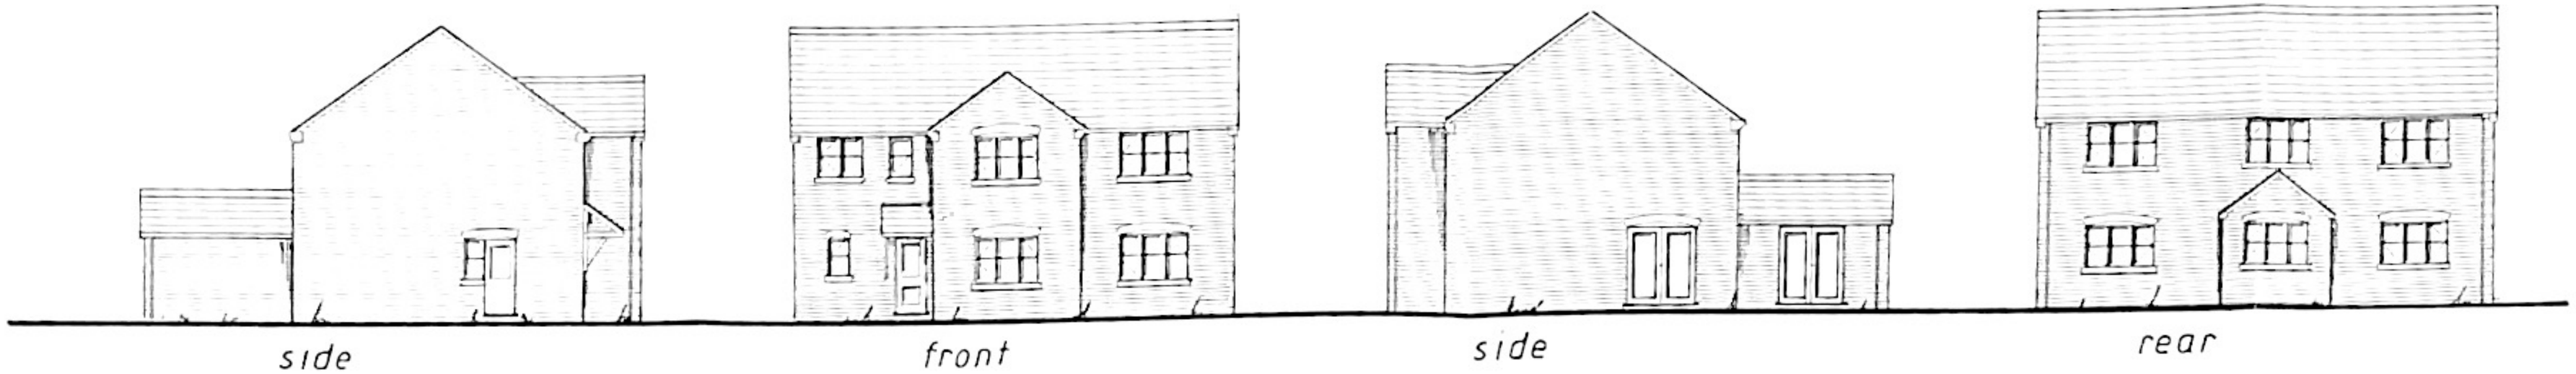

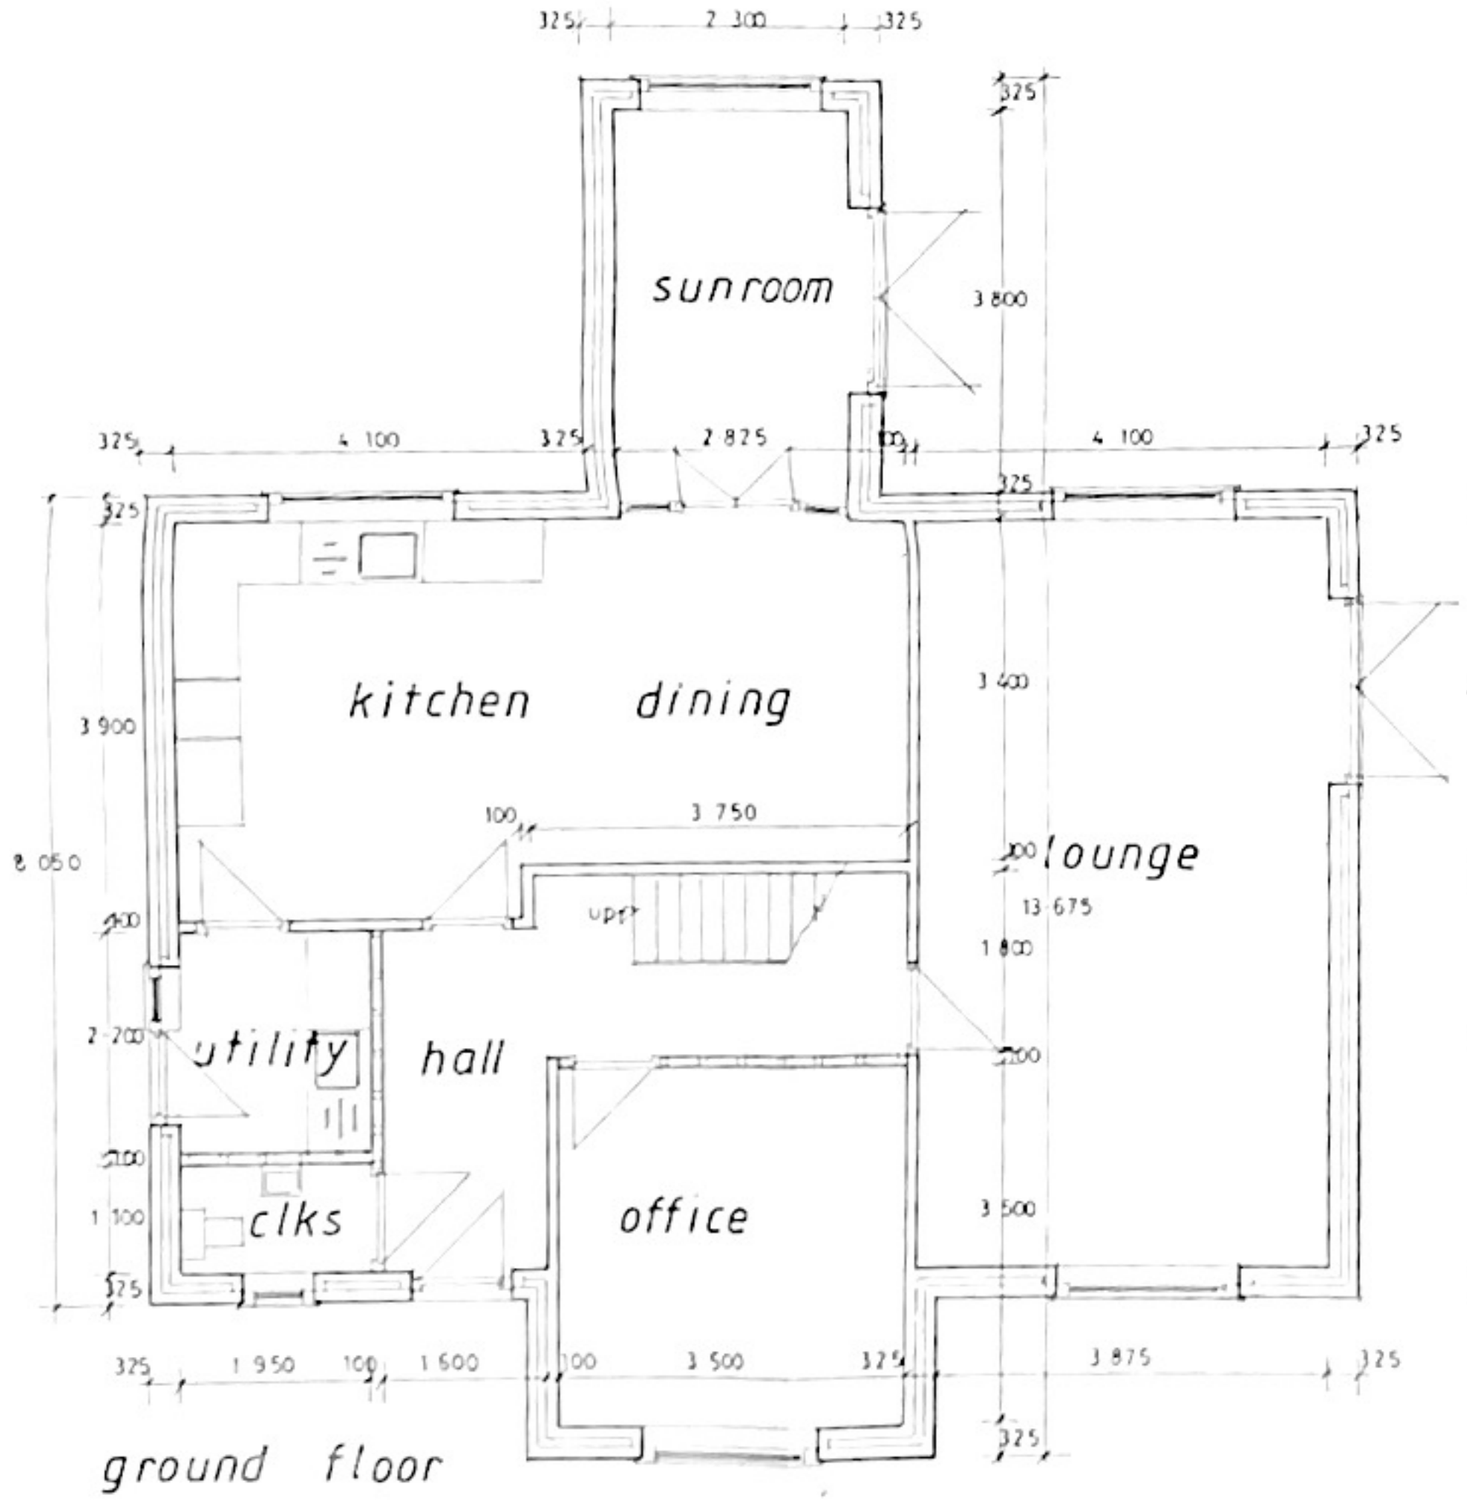

ground floor

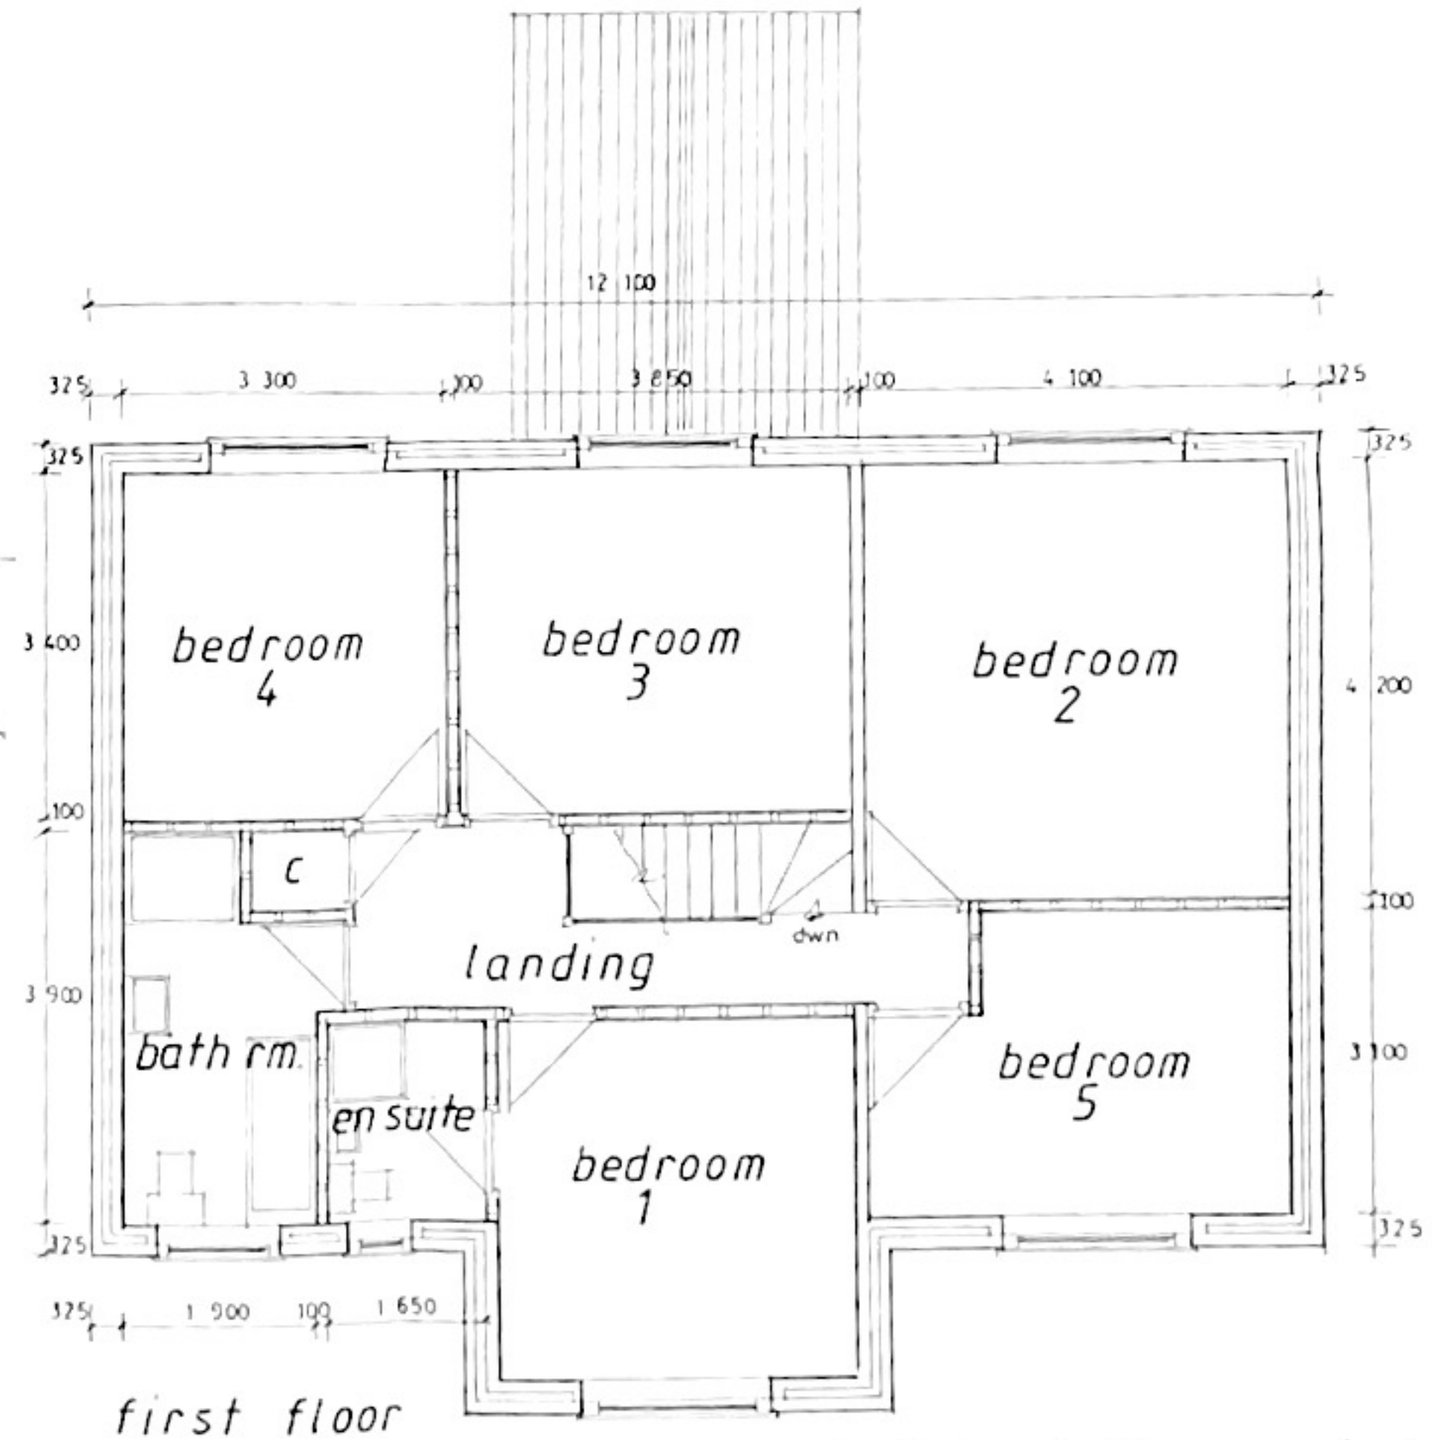

first floor

scale 1:50-1:100

Proposed 5 bed House (plot 3) Swallows Meadow, Castle Caereinion, Welshpool, Powys. —— 2677